BAIMA & HOLMBERG, INC.

(425) 392-0250 FAX (425) 391-3055

JOB 14727 INVEST (1)

SHEET NO. _____ OF _____

CALCULATED BY _____ DATE _____

CHECKED BY _____ DATE _____

SCALE NTS

Proposal #1

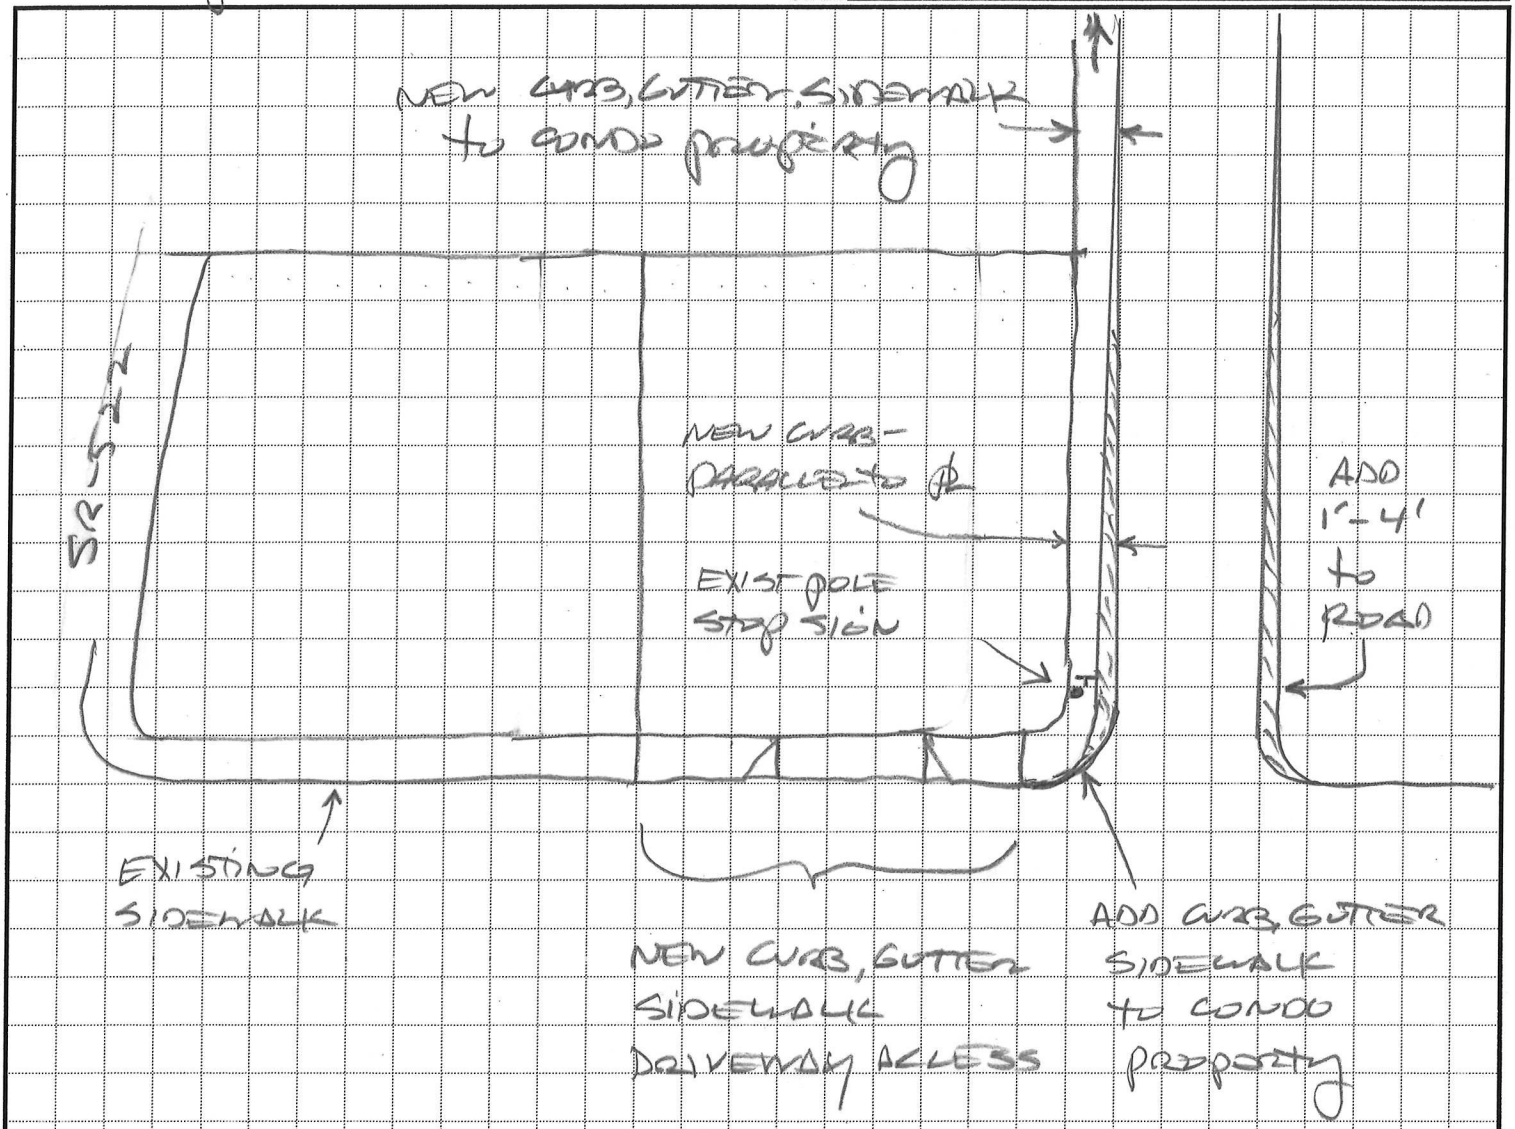

IN EFFORT to ADD SIDEWALK ACCESS to SR-522

WE MUST "STRAIGHTEN OUT" 35TH AVE NE.

BY ADDING 1'-4' OF NEW ASPHALT to EAST SIDE of STREET - AND KEEPING STREET THE SAME WIDTH OVERALL - USE EXTRA WIDTH for CURB, GUTTER AND 4' SIDEWALK from CORNER to CONDO property

BAIMA & HOLMBERG, INC.

(425) 392-0250 FAX (425) 391-3055

JOB 14727 INVEST (2)

SHEET NO. _____ OF _____

CALCULATED BY _____ DATE _____

CHECKED BY _____ DATE _____

SCALE _____

Proposal #2

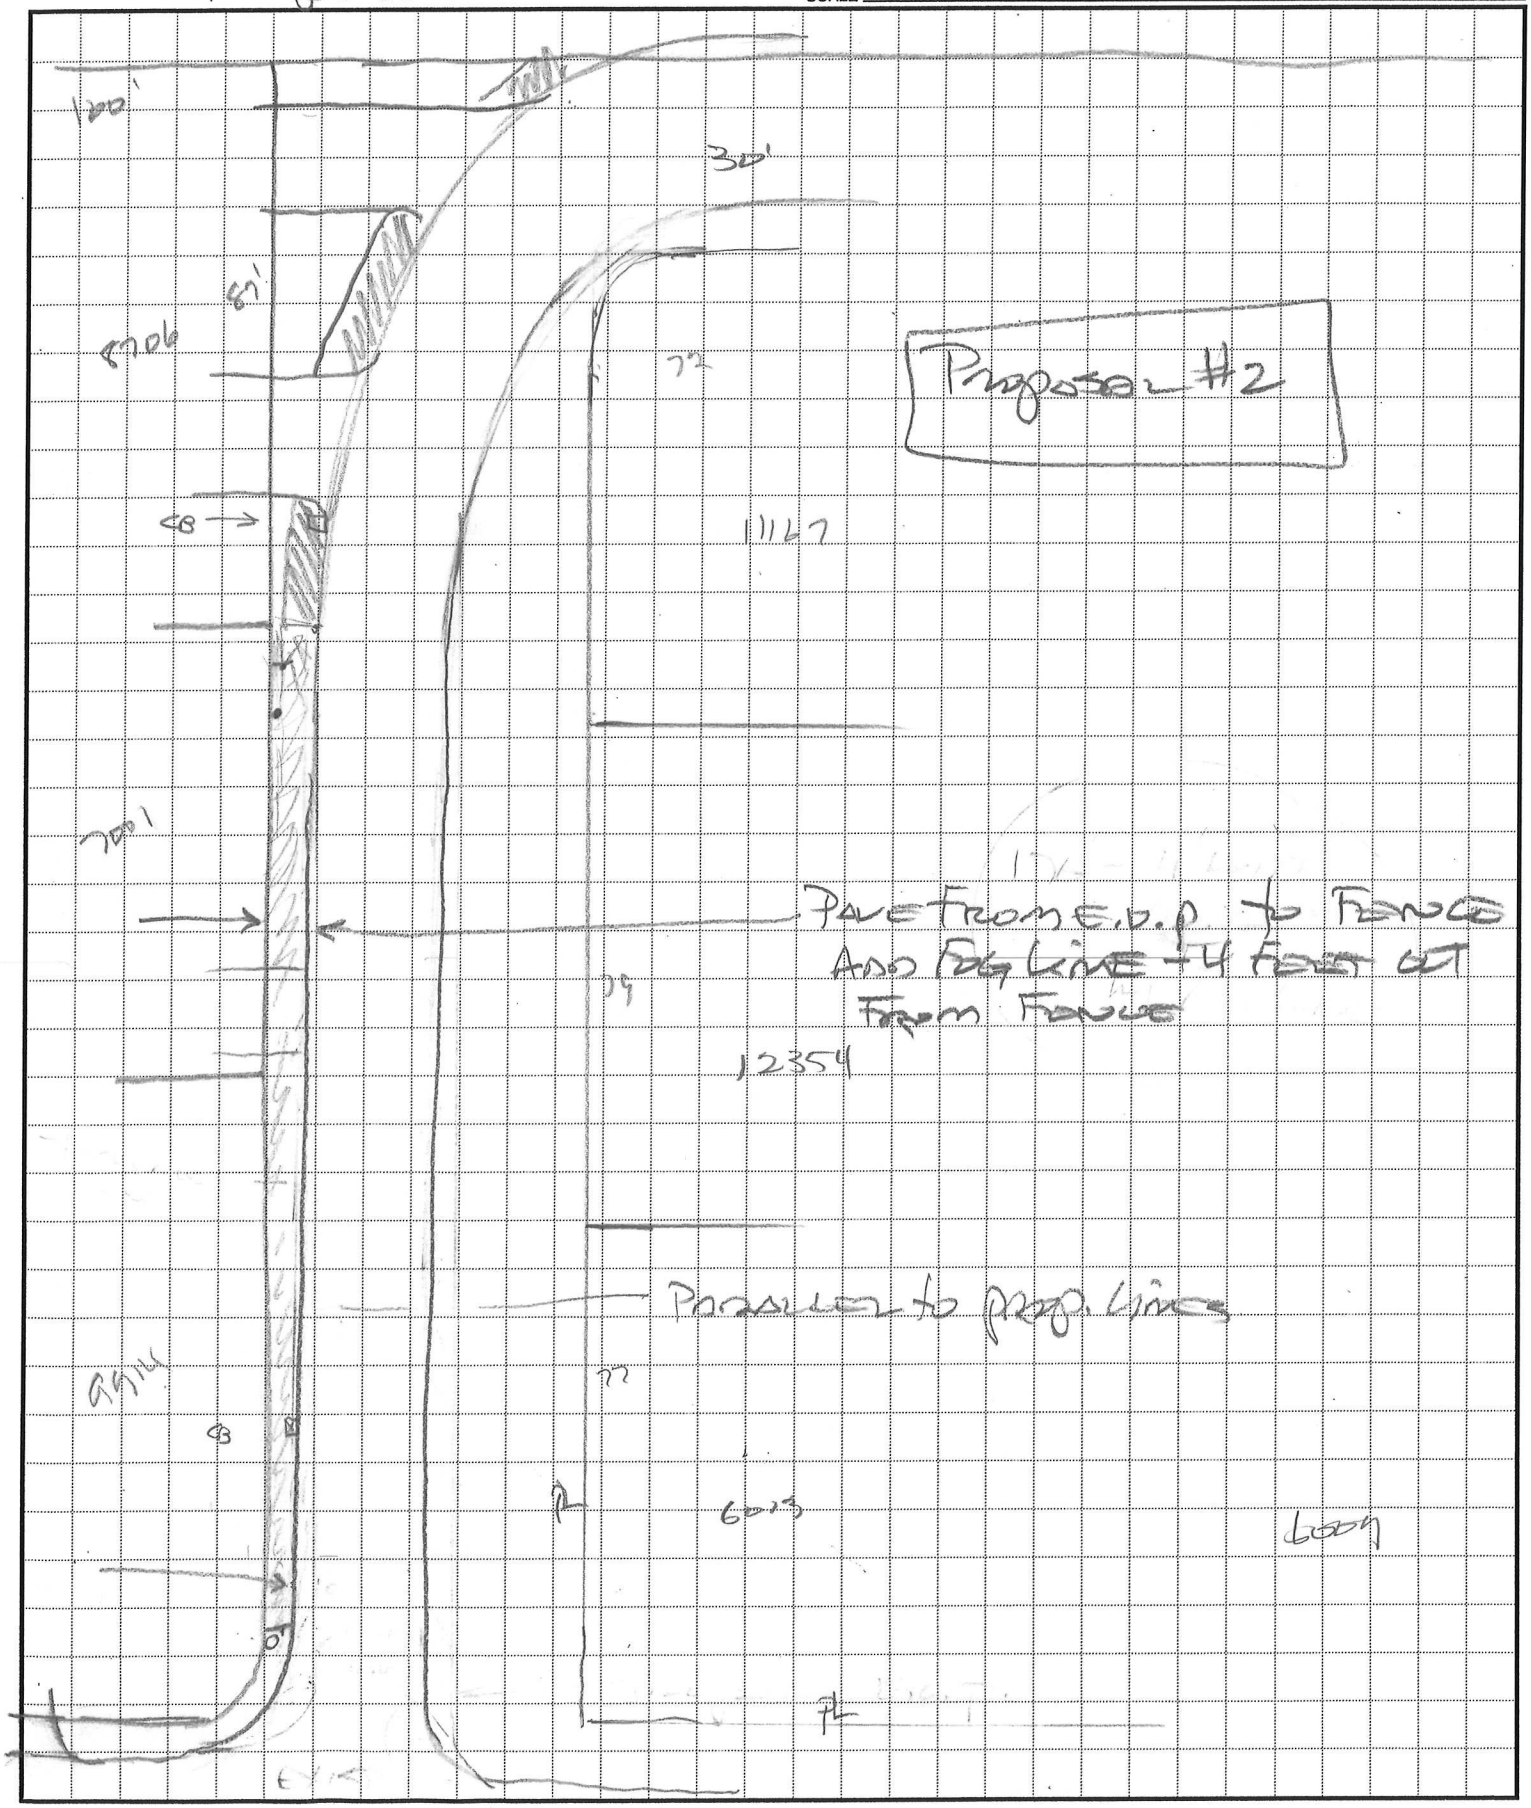

BAIMA & HOLMBERG, INC.

(425) 392-0250 FAX (425) 391-3055

JOB 14727- INVEST

SHEET NO. _____ OF _____

CALCULATED BY _____ DATE _____

CHECKED BY _____ DATE _____

SCALE _____

Proposal #2 - Section

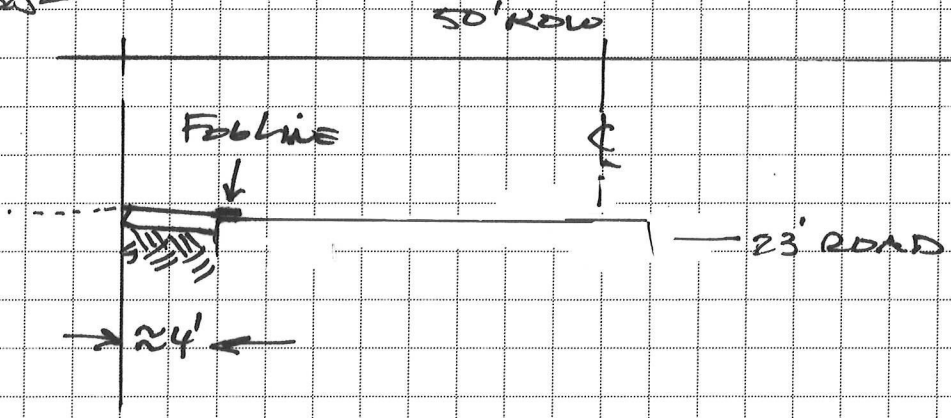

PAVE WEST SIDE ≈ 175' x 4'
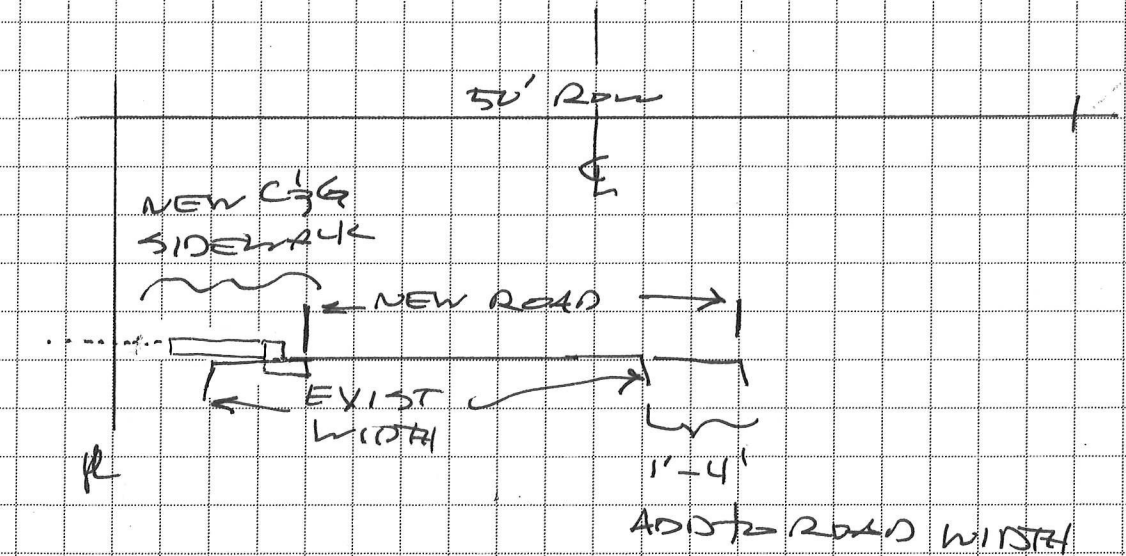
Proposal #1 - Section